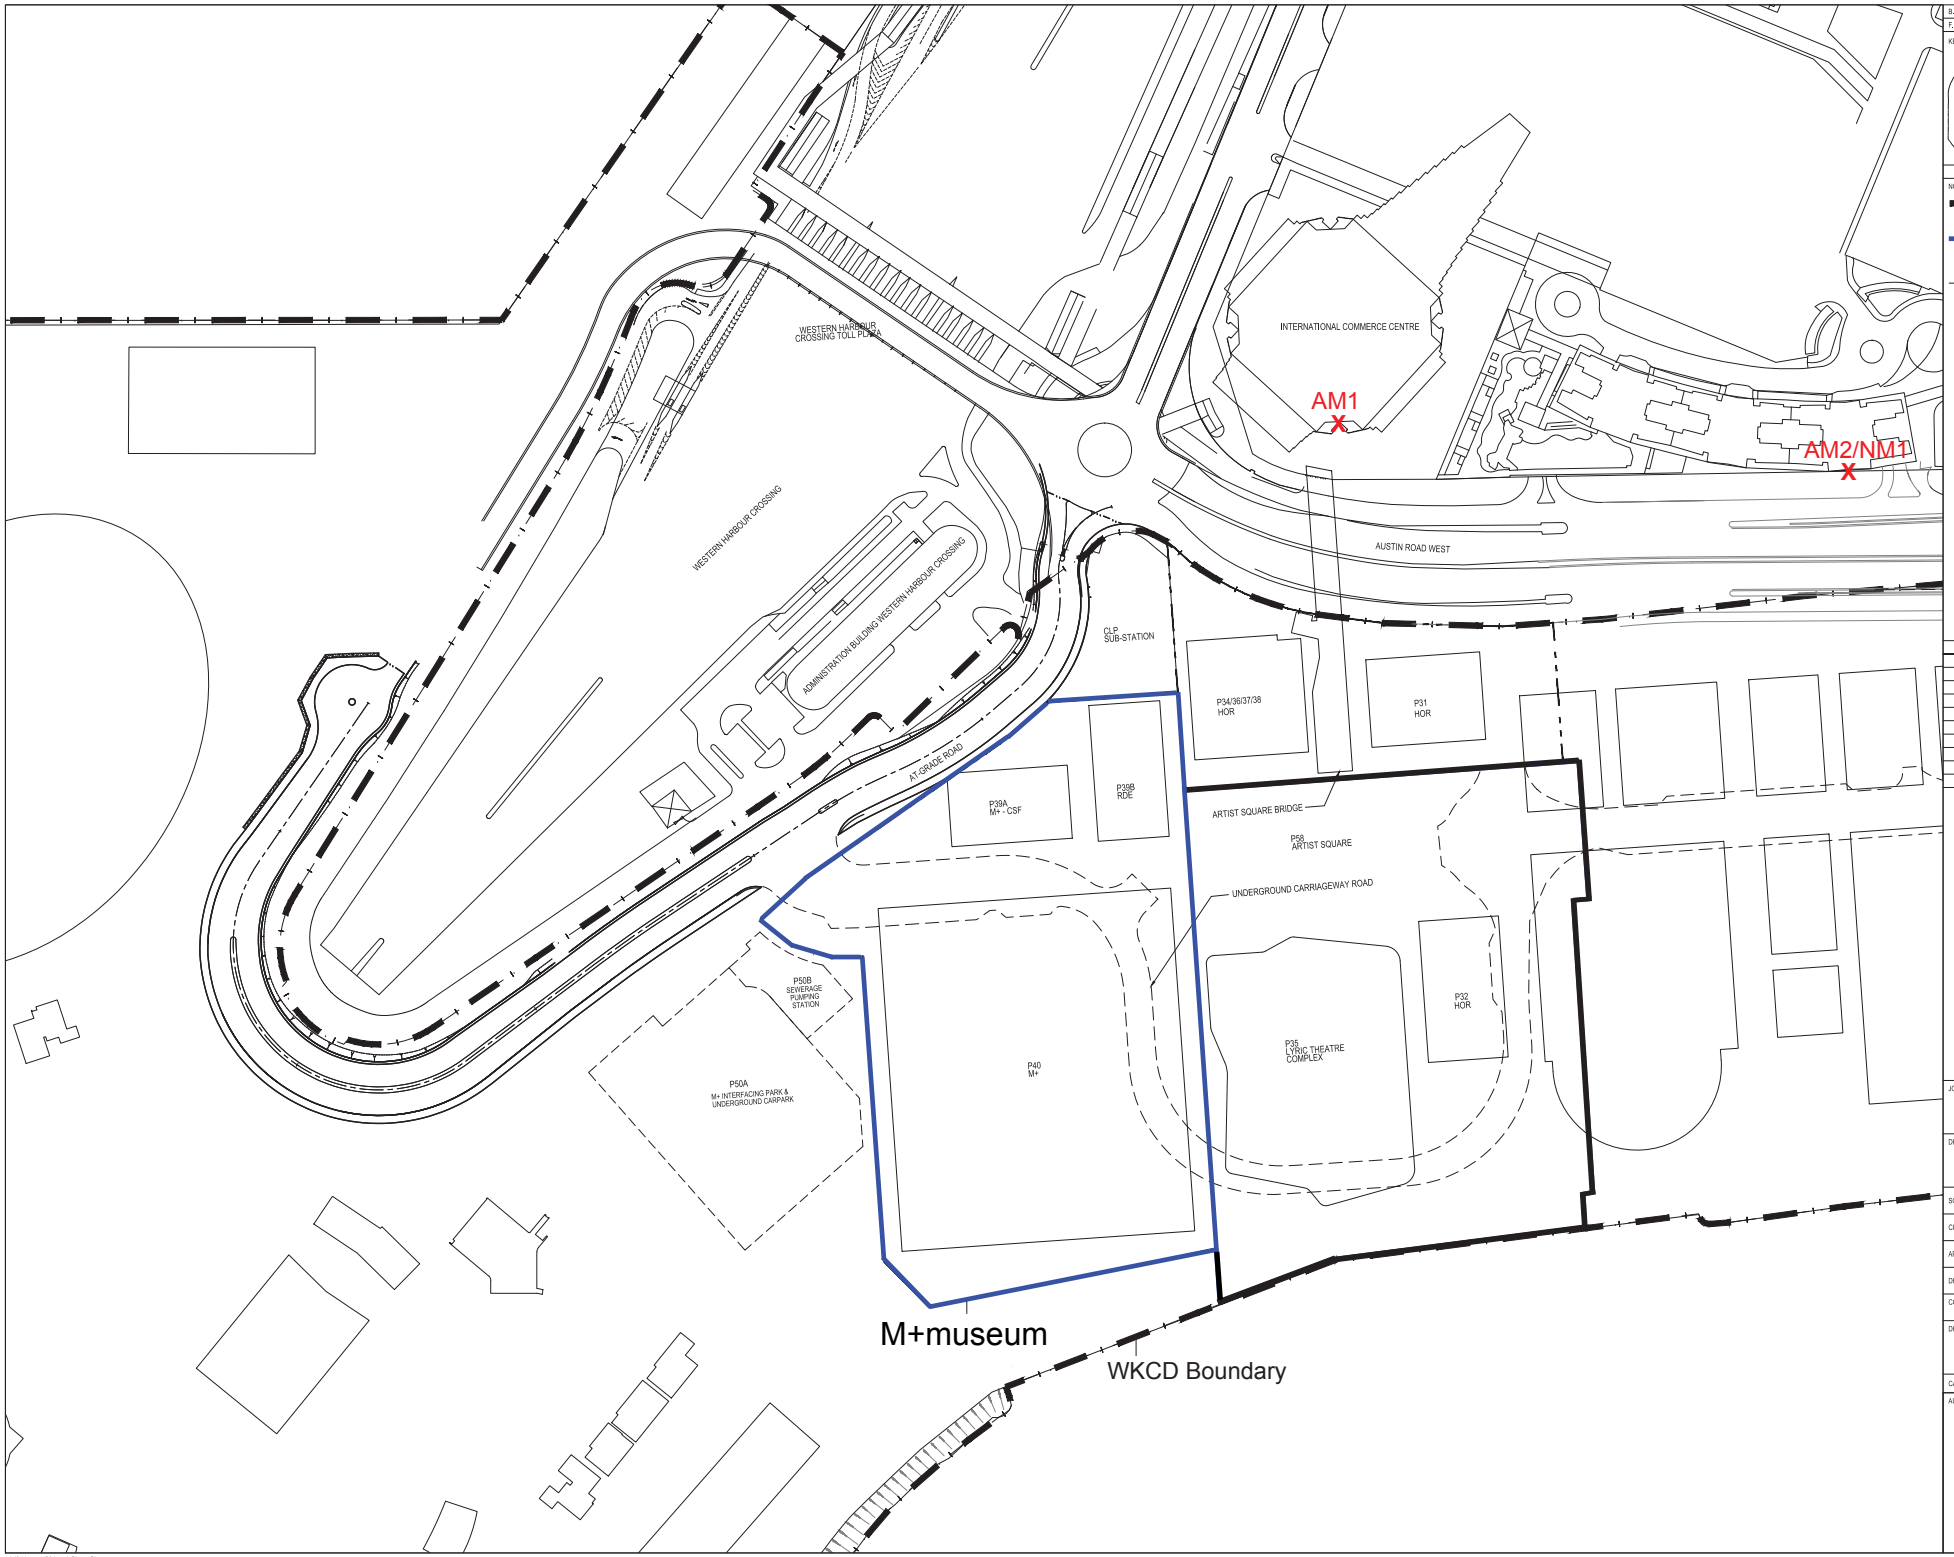

B.D. REF:

F.S.D. REF:

KEY PLAN

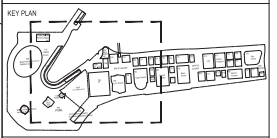

KEY PLAN

NOTES:

WKCD BOUNDARY

M+ MUSEUM SITE BOUNDARY

BOUNDARY OF UNDERPASS ROAD SERVING THE PLANNED WKCD

X CONSTRUCTION AIR/NOISE MONITORING STATION

REV.	DATE	DESCRIPTION	INITIAL

JOB TITLE: **M+ MUSEUM FOR VISUAL CULTURE (MAIN CONTRACT WORKS) & LYRIC THEATRE COMPLEX**

DRAWING TITLE: **PROPOSED LOCATIONS OF CONSTRUCTION AIR/NOISE MONITORING STATIONS**

SCALE	1:100	PRINTED	A1
CHECKED		DATE	
APPROVED		DATE	
DRAWN	TY	DATE	16-10-2015

CONTRACT NO.

DRAWING NO. **FIGURE 1** REV. XA

CAD REF NAME: XXXXX-AUT-PMS-DWG-P00-L000-0000-XXX.dwg

AUTHORITY

westKowloon 西九文化區

A1 (841mm x 594mm) Sheet Size