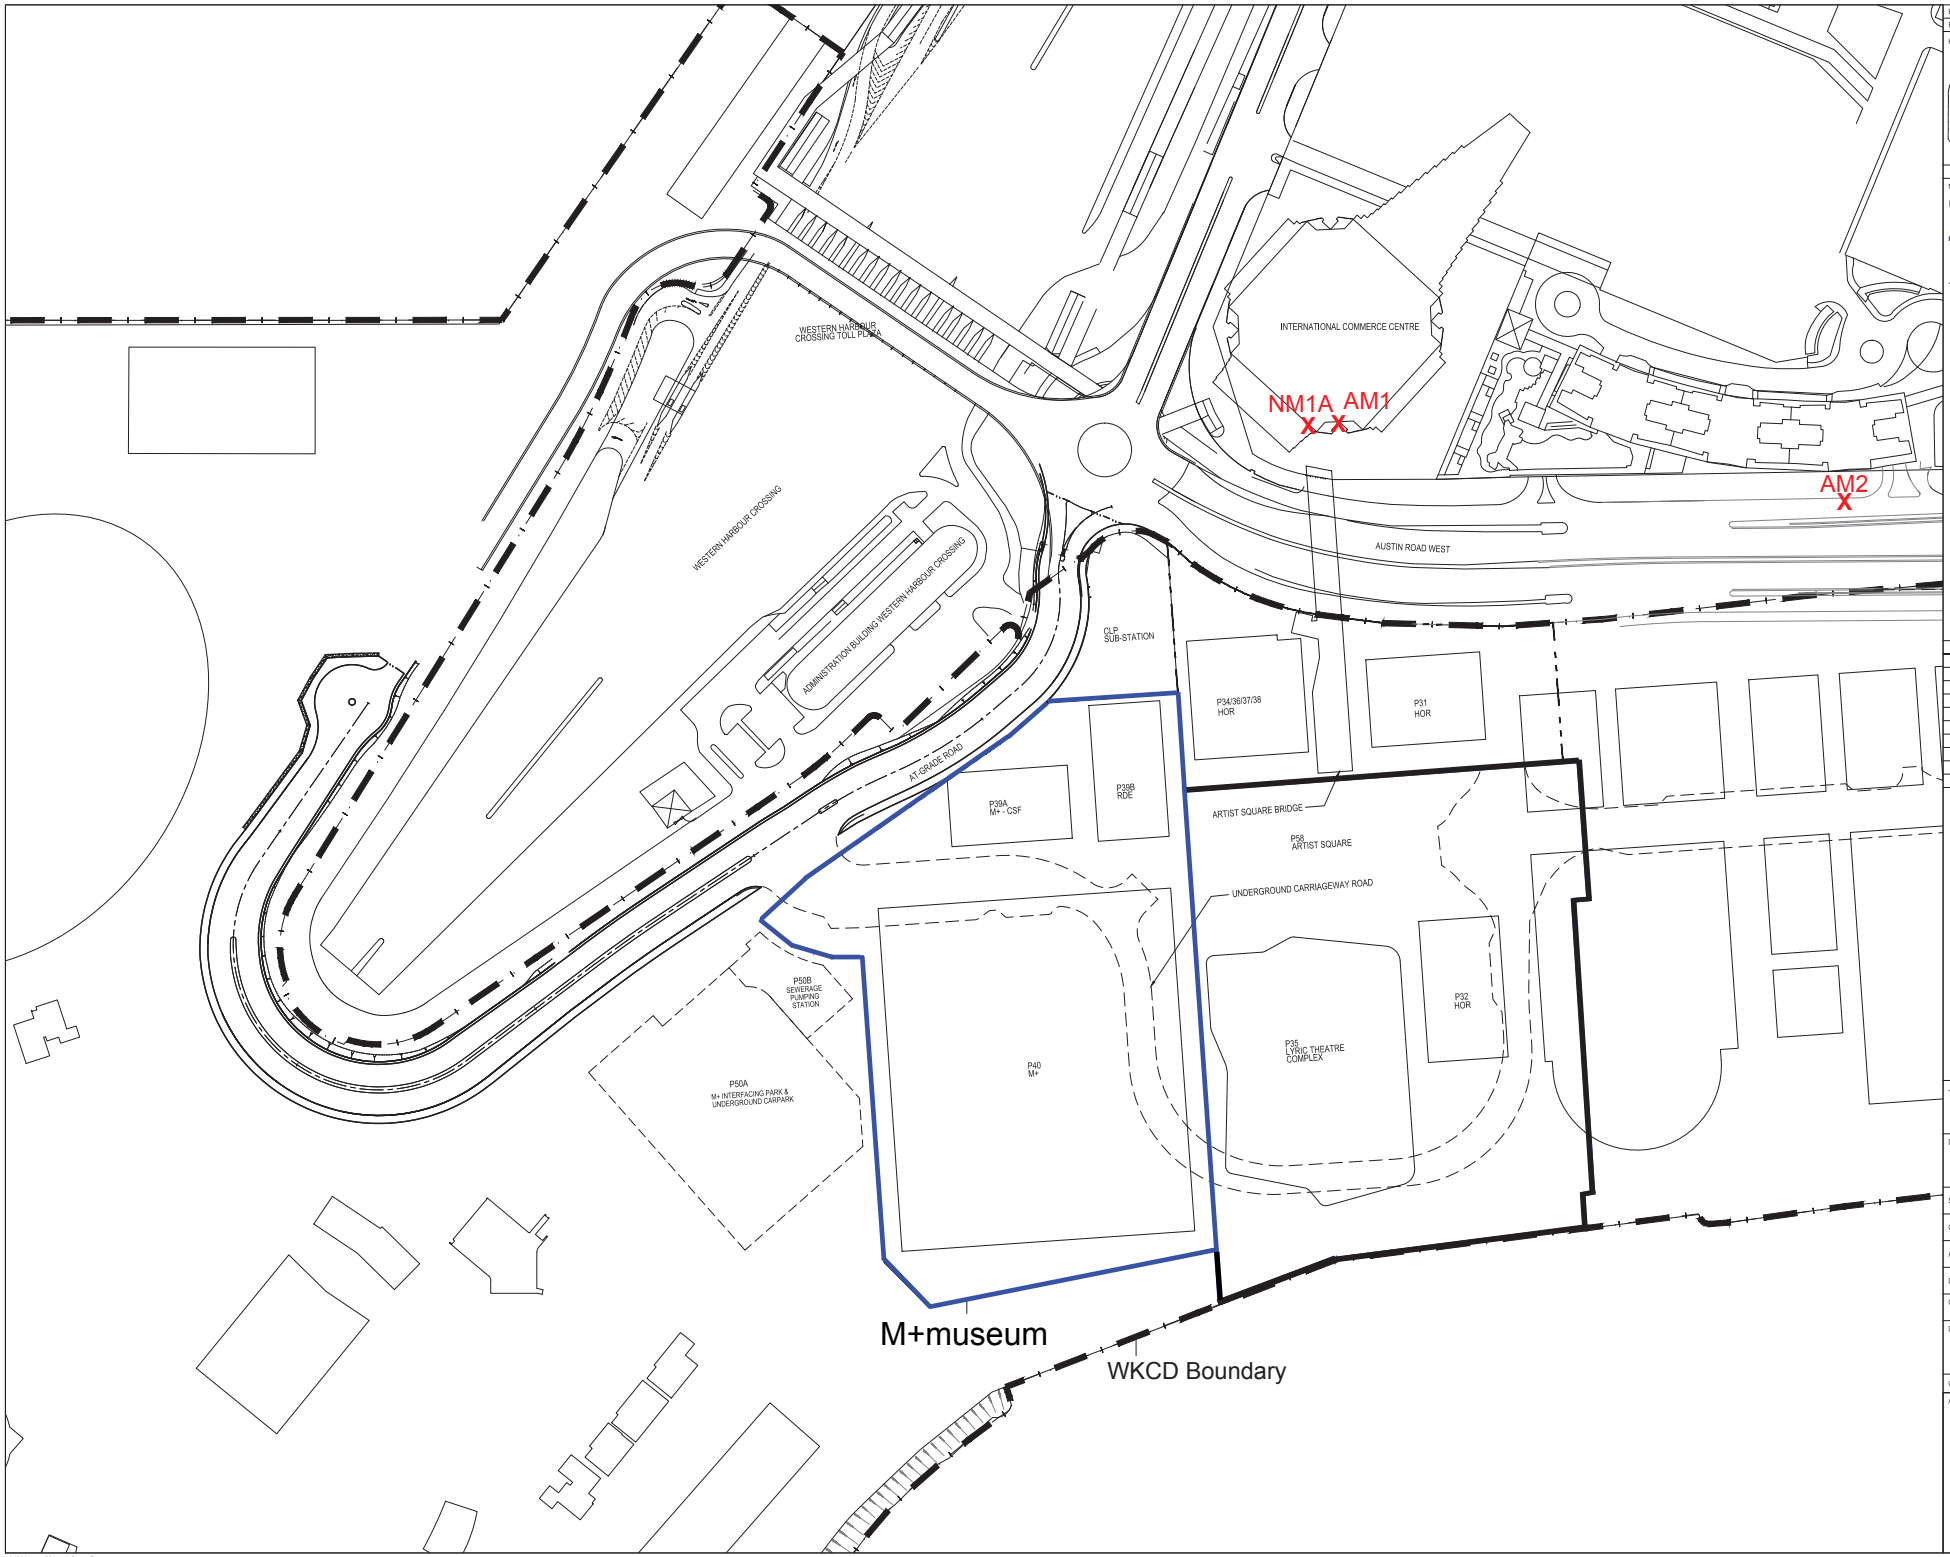

B.D. REF:
F.S.D. REF:

KEY PLAN

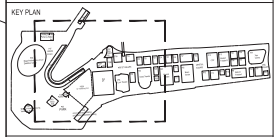

KEY PLAN

NOTES:

- WKCD BOUNDARY
- M+ MUSEUM SITE BOUNDARY
- BOUNDARY OF UNDERPASS ROAD SERVING THE PLANNED WKCD
- X CONSTRUCTION AIR/NOISE MONITORING STATION

REV.	DATE	DESCRIPTION	INITIAL

JOB TITLE: **M+ MUSEUM FOR VISUAL CULTURE (MAIN CONTRACT WORKS) & LYRIC THEATRE COMPLEX**

DRAWING TITLE: **PROPOSED LOCATIONS OF CONSTRUCTION AIR/NOISE MONITORING STATIONS**

SCALE	1:100	PRINTED	A1
CHECKED		DATE	
APPROVED		DATE	
DRAWN	TY	DATE	16-10-2015
CONTRACT NO.	-		
DRAWING NO.	FIGURE 1	REV.	XA

CAD REF NAME: XXXXX-AUT-PMS-DWG-P00-L000-0000-XXX.dwg

AUTHORITY

westKowloon
西九文化區

A1 (841mm x 594mm) Sheet Size