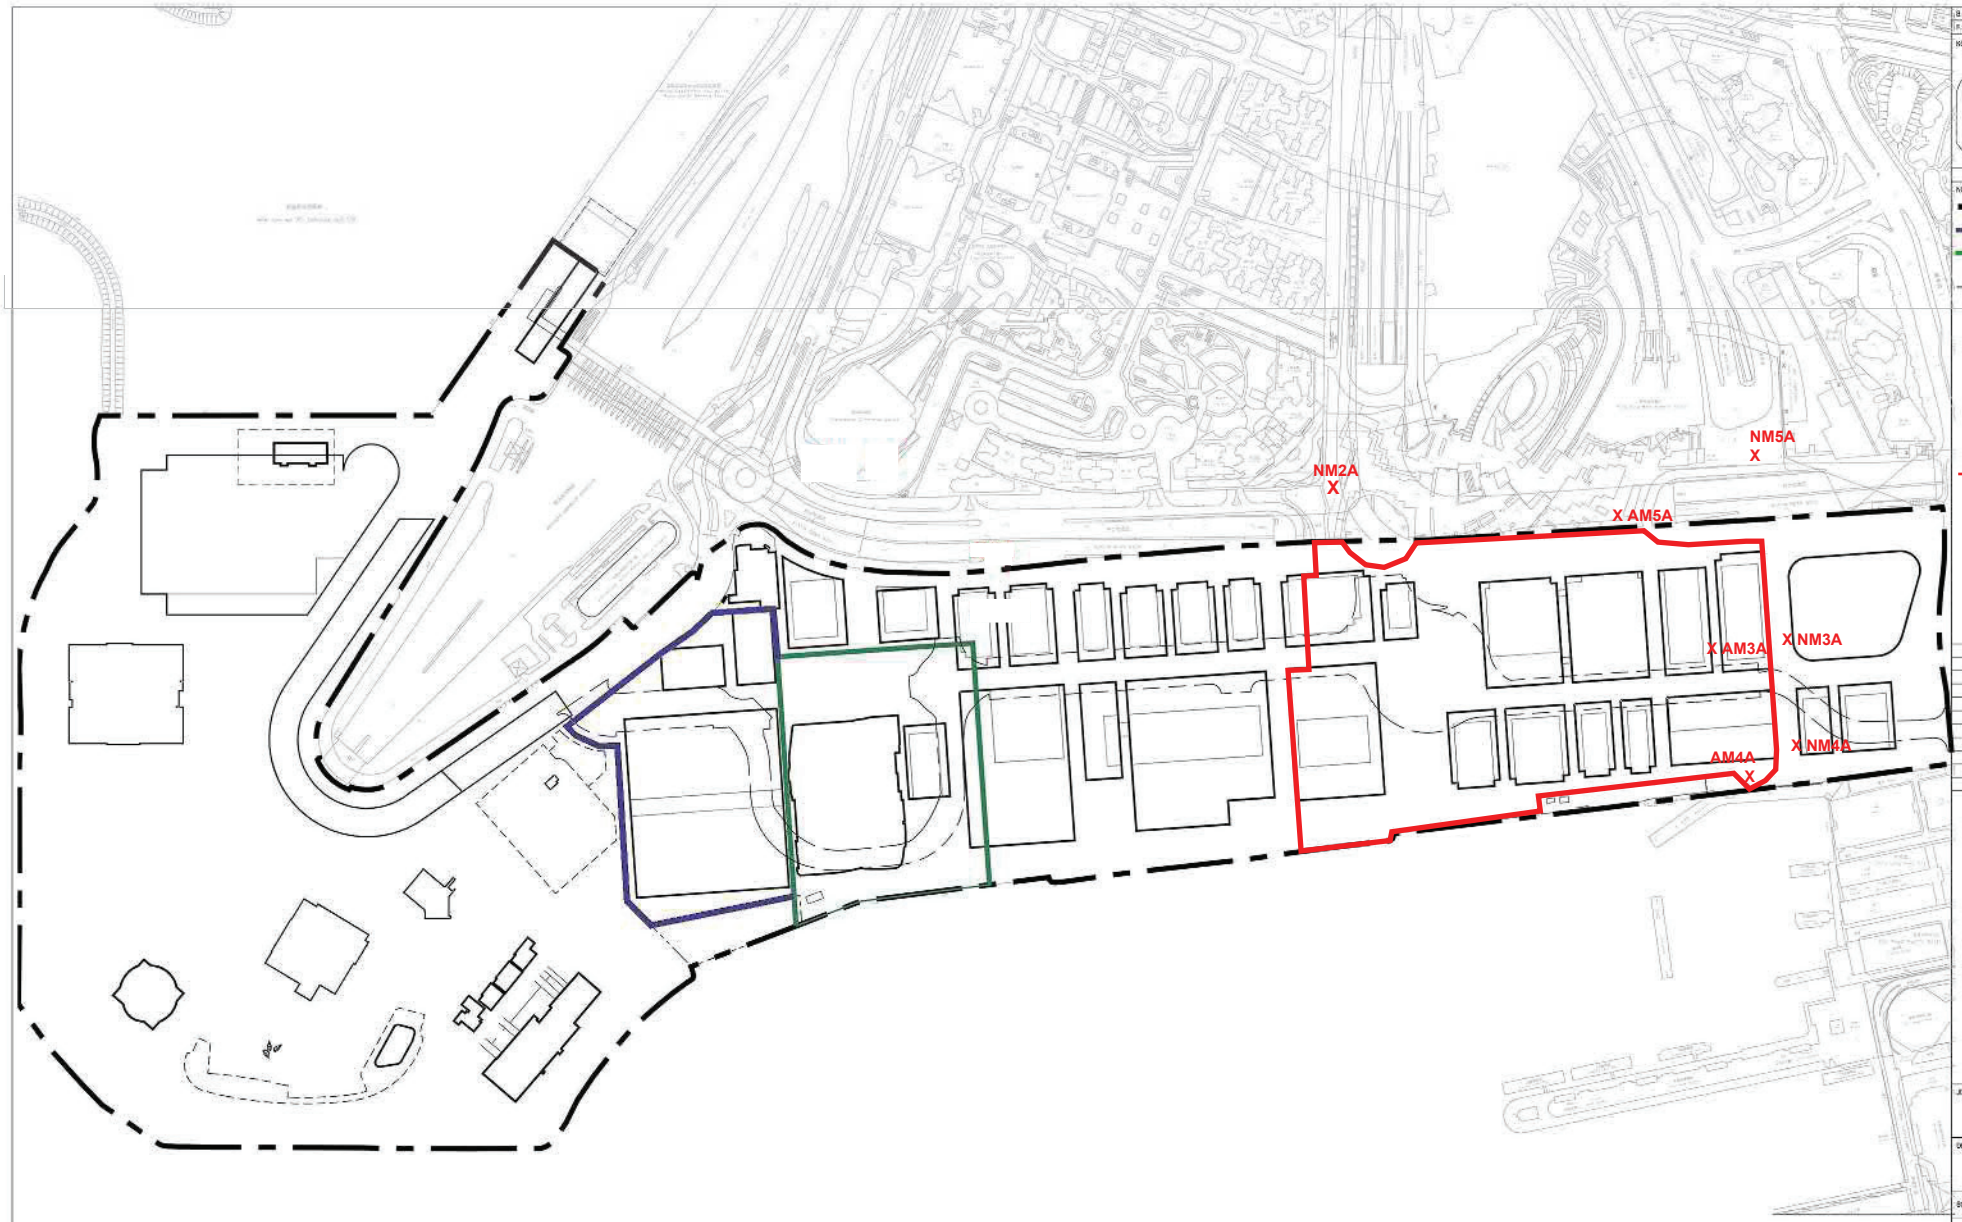

B.D. REF:

H.S.D. REF:

KEY PLAN

KEY PLAN

NOTES:

WKCD BOUNDARY

M+ MUSEUM BOUNDARY

LYRIC THEATRE BOUNDARY

BOUNDARY OF UNDERPASS ROAD SERVING THE PLANNED WKCD

X CONSTRUCTION AIR/NOISE MONITORING STATION

REMARKS:
THE AIR MONITORING STATION AM2A HAS BEEN RELOCATED TO THE ALTERNATIVE MONITORING STATION AM2B AT 1ST FLOOR OF GAMMON'S SITE OFFICE ON 26 FEBRUARY 2019.

Zone 2A Boundary

REV.	DATE	DESCRIPTION	INITIAL

JOB TITLE: **DEVELOPMENT AT WEST KOWLOON CULTURAL DISTRICT**

DRAWING TITLE: **SITE LAYOUT PLAN AND MONITORING STATIONS**

SCALE:	1:100	PRINTED:	A1
CHECKED:		DATE:	
APPROVED:		DATE:	
DRAWN:	TY	DATE:	05-10-2018

CONTRACT NO.: -

DRAWING NO.: **FIGURE 1** REV.: XA

CAD REF NAME: XXXXX-AUT-PMS DWG-P60-L080-0080-XXX.dwg

AUTHORITY:

westKowloon
西九文化區

A1 (841mm x 594mm) Sheet Size