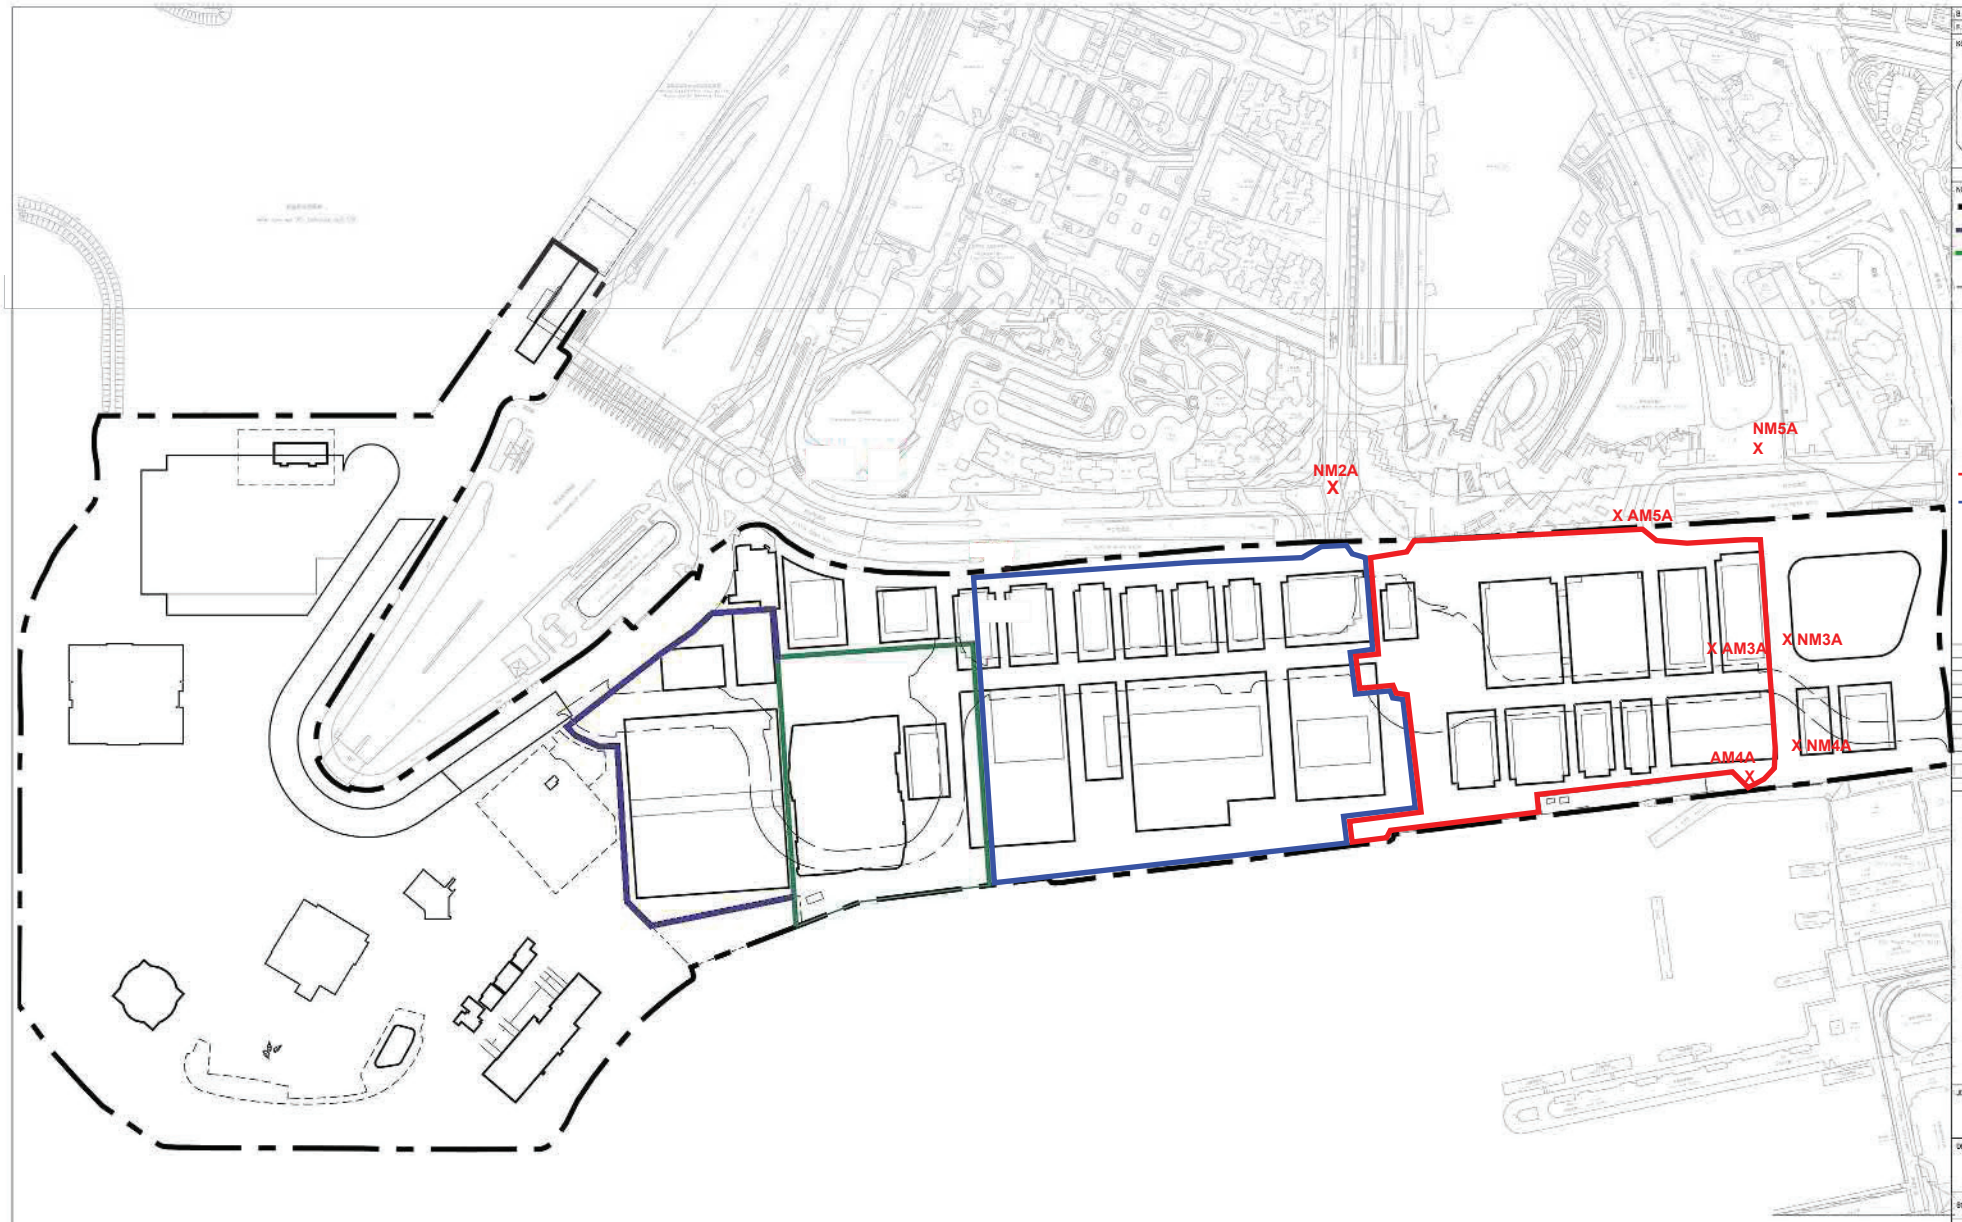

B.D. REF:
H.S.D. REF:

KEY PLAN

KEY PLAN

NOTES:

WKCD BOUNDARY

M+ MUSEUM BOUNDARY

LYRIC THEATRE BOUNDARY

BOUNDARY OF UNDERPASS ROAD SERVING THE PLANNED WKCD

X CONSTRUCTION AIR/NOISE MONITORING STATION

REMARKS:
THE AIR MONITORING STATION AM2A HAS BEEN RELOCATED TO THE ALTERNATIVE MONITORING STATION AM2B AT 1ST FLOOR OF GAMMON'S SITE OFFICE ON 26 FEBRUARY 2019.

Zone 2A Boundary

Zone 2B & 2C Boundary

REV.	DATE	DESCRIPTION	INITIAL

JOB TITLE: **DEVELOPMENT AT WEST KOWLOON CULTURAL DISTRICT**

DRAWING TITLE: **SITE LAYOUT PLAN AND MONITORING STATIONS**

SCALE	1:100	PRINTED	A1
CHECKED		DATE	
APPROVED		DATE	
DRAWN	TY	DATE	05-05-2015

CONTRACT NO.: -

DRAWING NO.: **FIGURE 1**

REV.: XX

CAD REF NAME: XXXXX-AUT-PMS DWG-P60-L080-0080-XXX.dwg

AUTHORITY

westKowloon
西九文化區

A1 (841mm x 594mm) Sheet Size