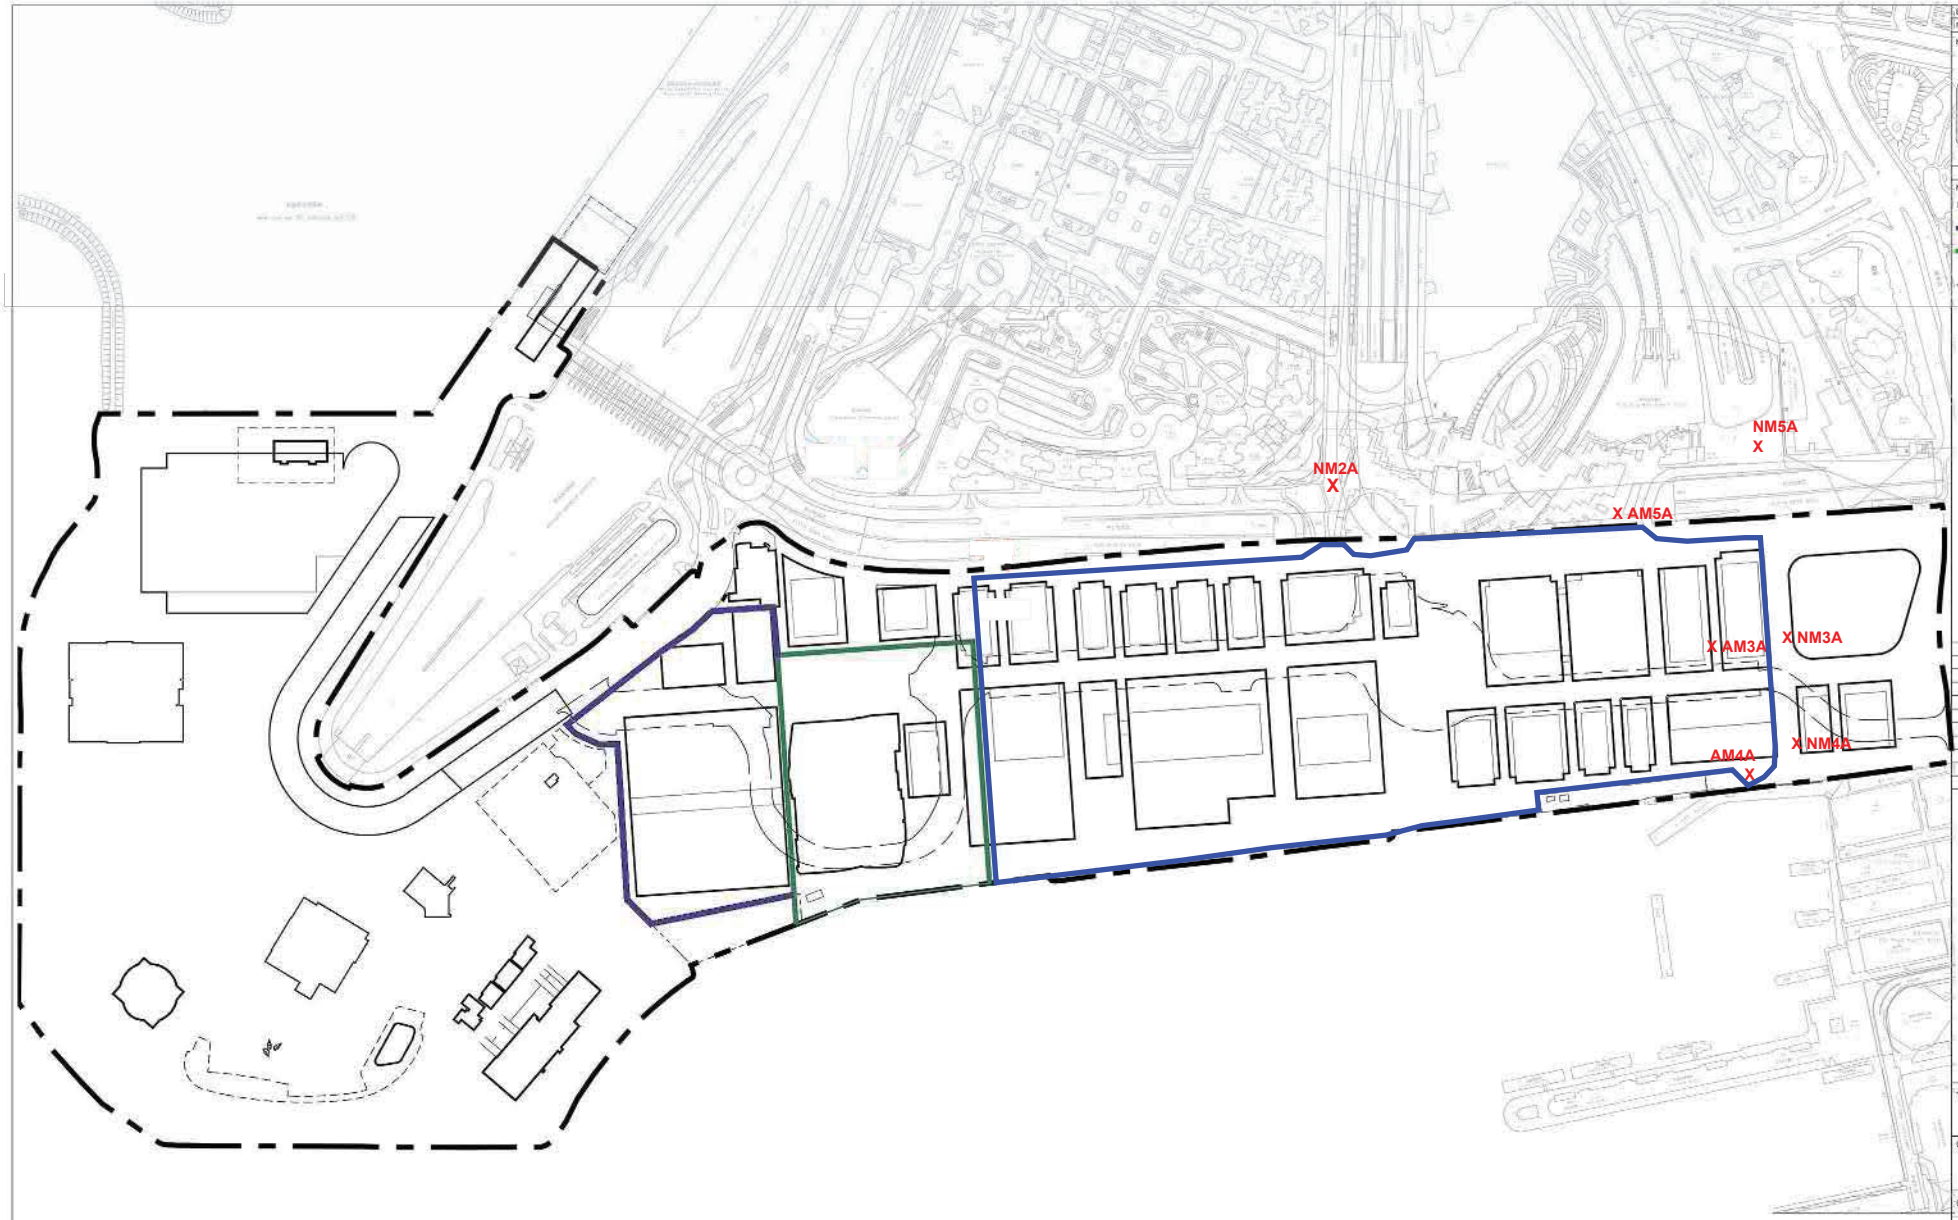

B.D. REF:
H.S.D. REF:

KEY PLAN

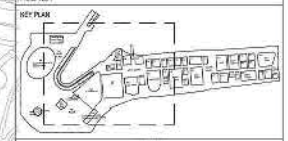

KEY PLAN

NOTES:

- WKCD BOUNDARY
- M+ MUSEUM BOUNDARY
- LYRIC THEATRE BOUNDARY
- BOUNDARY OF UNDERPASS ROAD SERVING THE PLANNED WKCD
- X CONSTRUCTION AIR/NOISE MONITORING STATION

REMARKS:
THE AIR MONITORING STATION AM2A HAS BEEN RELOCATED TO THE ALTERNATIVE MONITORING STATION AM2B AT 1ST FLOOR OF GAMMON'S SITE OFFICE ON 26 FEBRUARY 2019.

- Zones 2A, 2B & 2C Boundary (Contract No.: CC/2023/2B/095)

REV.	DATE	DESCRIPTION	INITIAL

JOB TITLE: DEVELOPMENT AT WEST KOWLOON CULTURAL DISTRICT

DRAWING TITLE: SITE LAYOUT PLAN AND MONITORING STATIONS

SCALE:	1:100	PRINTED:	A1
CHECKED:		DATE:	
APPROVED:		DATE:	
DRAWN:	TY	DATE:	16-10-2015
CONTRACT NO.:	-		
DRAWING NO.:	FIGURE 1	REV.:	XA
CAD REF NAME:	XXXXX-AUT-PHS DWG P80-L080-0080-XXX.dwg		
AUTHORITY:			

westKowloon
西九文化區

A1 (841mm x 594mm) Sheet Size